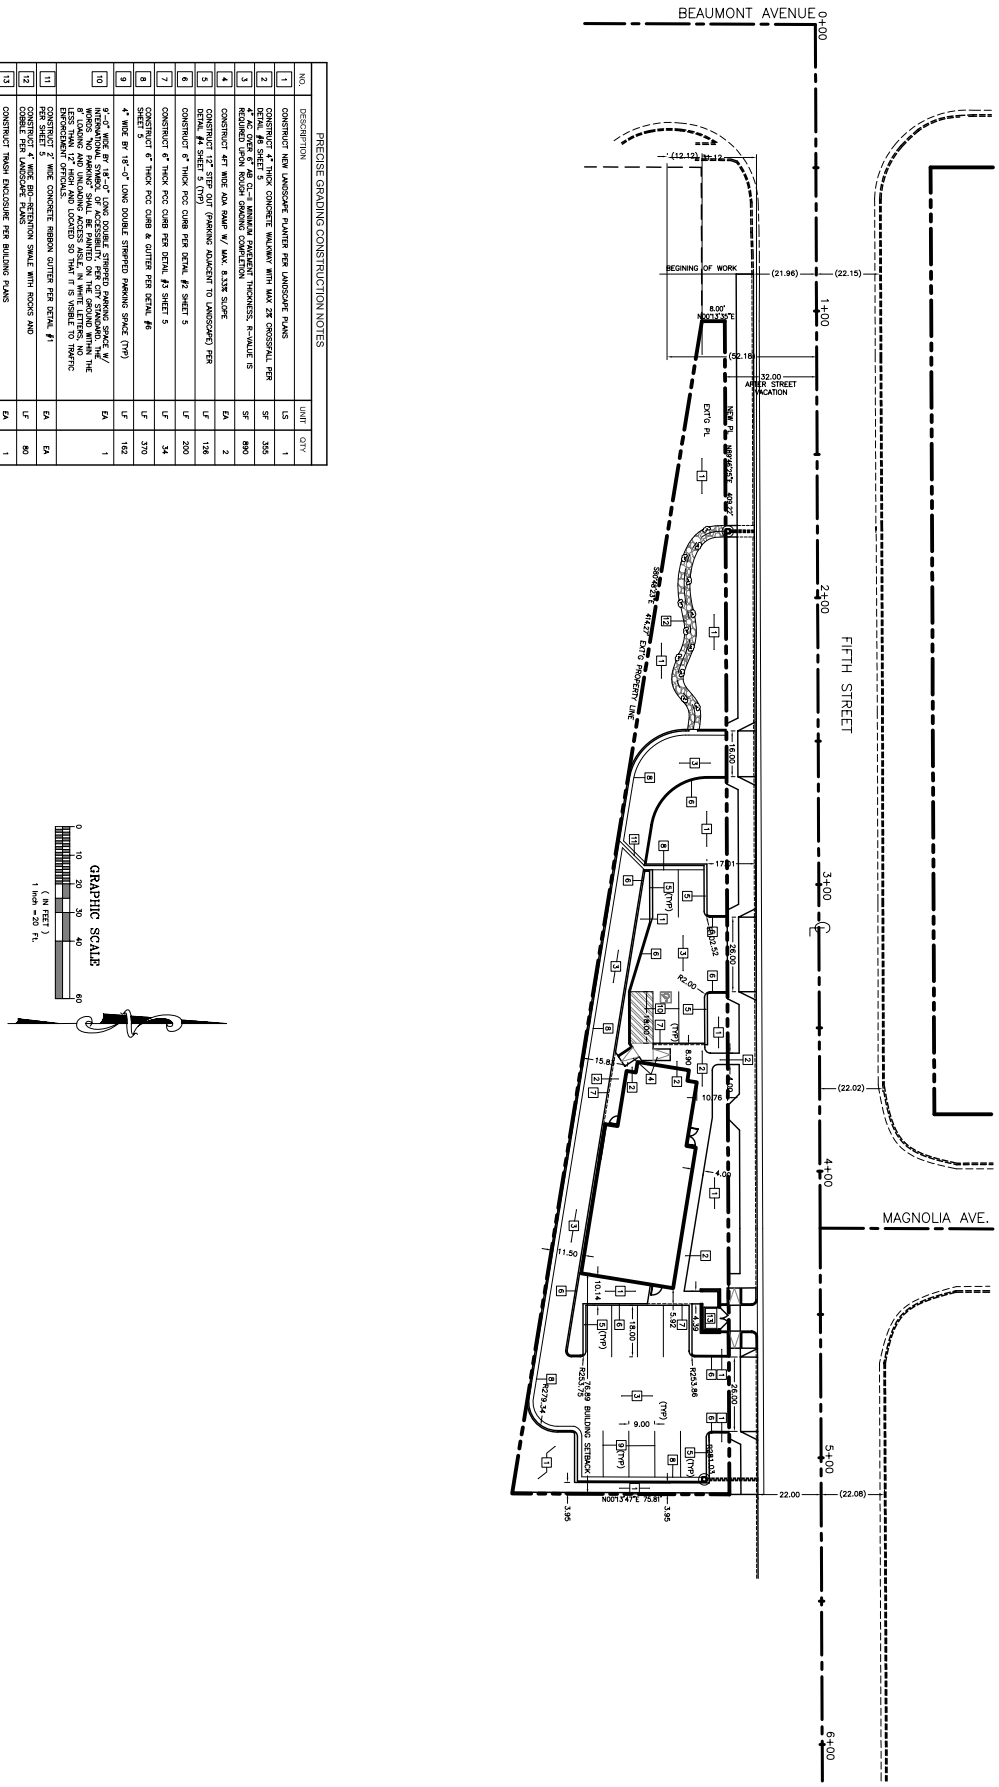

PRECISE GRADING CONSTRUCTION NOTES

NO.	DESCRIPTION	UNIT	QTY
1	CONSTRUCT NEW LANDSCAPE PLANTER PER LANDSCAPE PLANS	LS	1
2	CONSTRUCT 4" THICK CONCRETE WALKWAY WITH MAX 2% CROSSFALL PER DETAIL #8 SHEET 5	SF	335
3	4" THICK CLASS II AGGREGATE BASE OVER 95% COMPACTED SUBGRADE. R-VALUE IS REQUIRED UPON ACTUAL GRADING COMPLETION	SF	890
4	CONSTRUCT 4FT WIDE ADA RAMP W/ MAX. 8.33% SLOPE	EA	2
5	CONSTRUCT 6" HIGH CURB PER DETAIL #1 SHEET 5 (TYP) (PARKING ADJACENT TO LANDSCAPED PER DETAIL #2 SHEET 5)	LF	126
6	CONSTRUCT 6" THICK PCC CURB PER DETAIL #2 SHEET 5	LF	200
7	CONSTRUCT 6" THICK PCC CURB PER DETAIL #3 SHEET 5	LF	34
8	CONSTRUCT 6" THICK PCC CURB & GUTTER PER DETAIL #6 SHEET 5	LF	370
9	4" WIDE BY 18'-0" LONG DOUBLE STRIPPED PARKING SPACE (TYP)	LF	162
10	9'-0" WIDE BY 18'-0" LONG DOUBLE STRIPPED PARKING SPACE W/ HANDICAP SYMBOL PAINTED ON GROUND AS SHOWN. THE 8' LOADING AND UNLOADING ACCESS AISLE IN WHITE LETTERS, NO LESS THAN 12" HIGH AND LOCATED SO THAT IT IS VISIBLE TO TRAFFIC ENFORCEMENT OFFICIALS	EA	1
11	CONSTRUCT 2' WIDE CONCRETE RIBBON GUTTER PER DETAIL #1 PER SHEET 5	EA	EA
12	CONSTRUCT 3' WIDE BIO-RETENTION SWALE WITH ROCKS AND COBBLE PER LANDSCAPE PLANS	LF	80
13	CONSTRUCT TRASH ENCLOSURE PER BUILDING PLANS	EA	1

SHEET: AC-1

PROJECT NO: RC-06.64
DATE: 06.29.07

DESIGNED: A.I.
DRAWN: S.W.
CHECKED:

REVISIONS

PROJECT ADDRESS

POPEYE'S FAST FOOD
SEC OF BEAUMONT & FIFTH
BEAUMONT, CA

SHEET TITLE

SITE PLAN

REGISTERED PROFESSIONAL ENGINEER — RAMON A. LABADIE — No. C 055283 EXP. 12-31-08 — STATE OF CALIFORNIA — CIVIL

CLIENT ADDRESS

DEEMARCO DEVELOPMENT
C/O RAMCAM ENGINEERING
SCOTT WILLETT, PROJECT MGR

ALL IDEAS, DESIGNS, PLANS, AND SPECIFICATIONS AND OTHER PROJECT DOCUMENTS, INCLUDING ALL DOCUMENTS ON ELECTRONIC MEDIA ARE THE PROPERTY OF RAMCAM AND MAY NOT BE REPRODUCED OR USED WITHOUT THE WRITTEN PERMISSION OF RAMCAM CORPORATION.
-ALL RIGHTS RESERVED

REPORT ANY DISCREPANCIES TO THE ARCHITECT/ENGINEER. WORK DONE IN CONFLICT WITH ALL DRAWINGS SHALL BE CORRECTED AT CONTRACTORS OWN EXPENSE.

PREPARED BY:
RamCam
670 E. Parkridge Avenue, #101
Corona, California 92879
tel 951-734-6330 fax 951-734-5946
ramcam@ramcamgroup.com