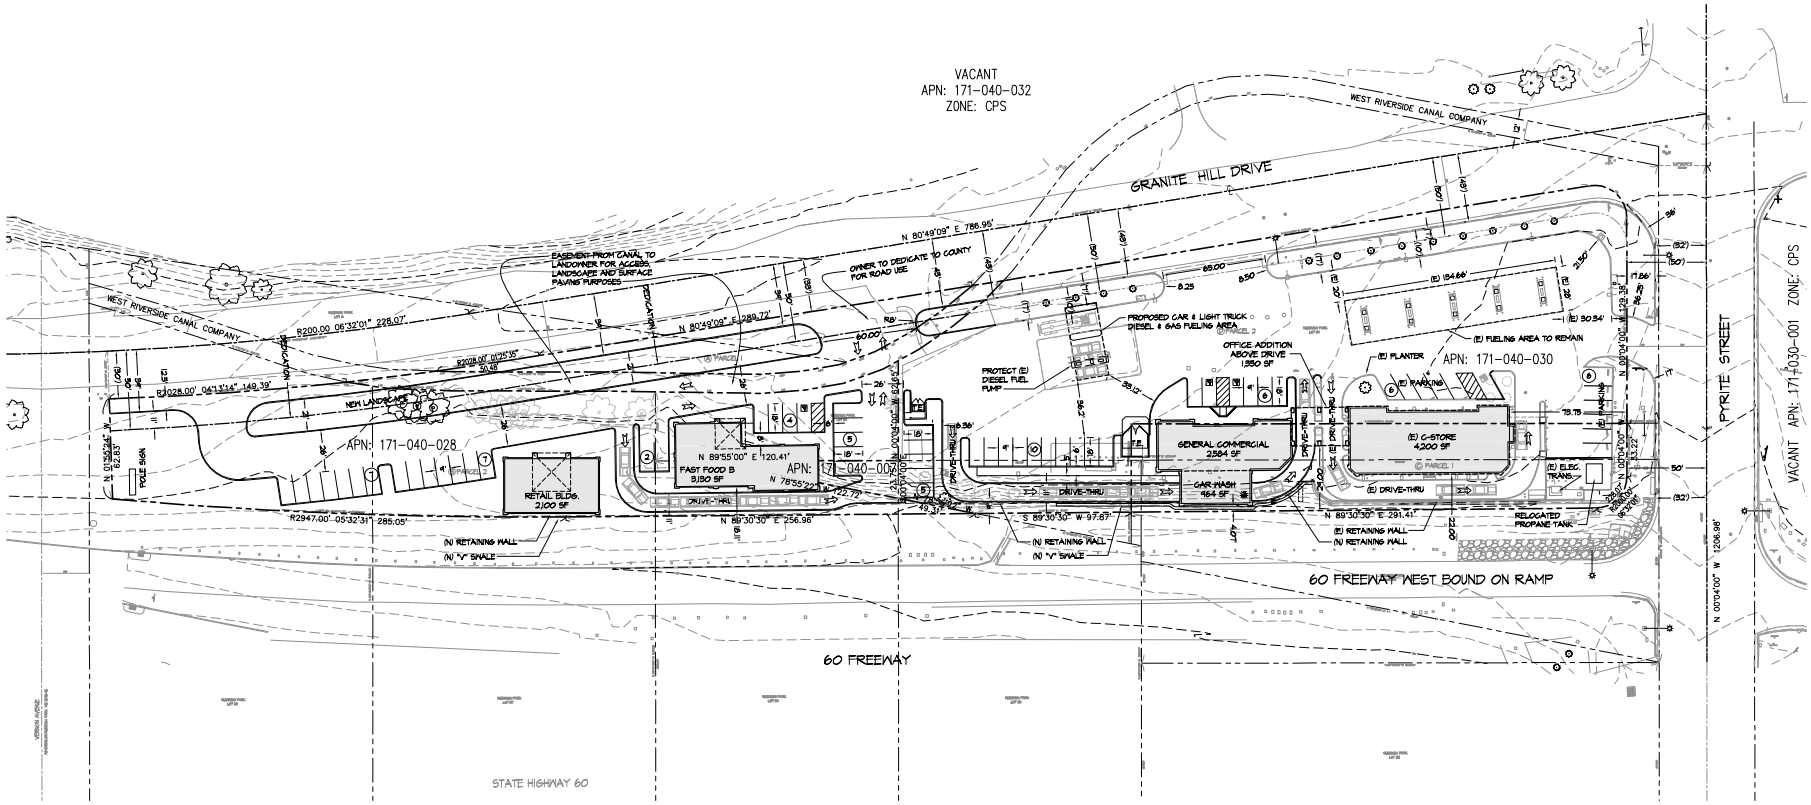

SITE PLAN

SCALE 1" = 30'-0"

1

REVISIONS

CASE No.: CUP-03262R1

DEVELOPER: ABBASCO LIMITED PARTNERSHIP
ATTN: MARWAN ALABBAGI
P.O. BOX 2204
RANCHO CUCAMONGA, CA 91729
PH. (909) 252-9445
FAX (951) 680-1865

BONALDO ENGINEERING
STRUCTURAL ENGINEERING & BUILDING DESIGN
10241 TRADEMARK ST., SUITE B
RANCHO CUCAMONGA, CALIFORNIA 91730
PH. (909) 944-4972

PROJECT: PYRITE PLAZA
5979 PYRITE STREET
RIVERSIDE, CALIFORNIA 92504

SHEET TITLE: SITE PLAN

DATE: 07/31/07
SCALE: AS NOTED
DRAWN BY: NATAL DIAZ
JOB No.: 07-JUL-2526

SHEET No. SP-1